Lovers Lane

Operational Improvement Project at CA SR 198

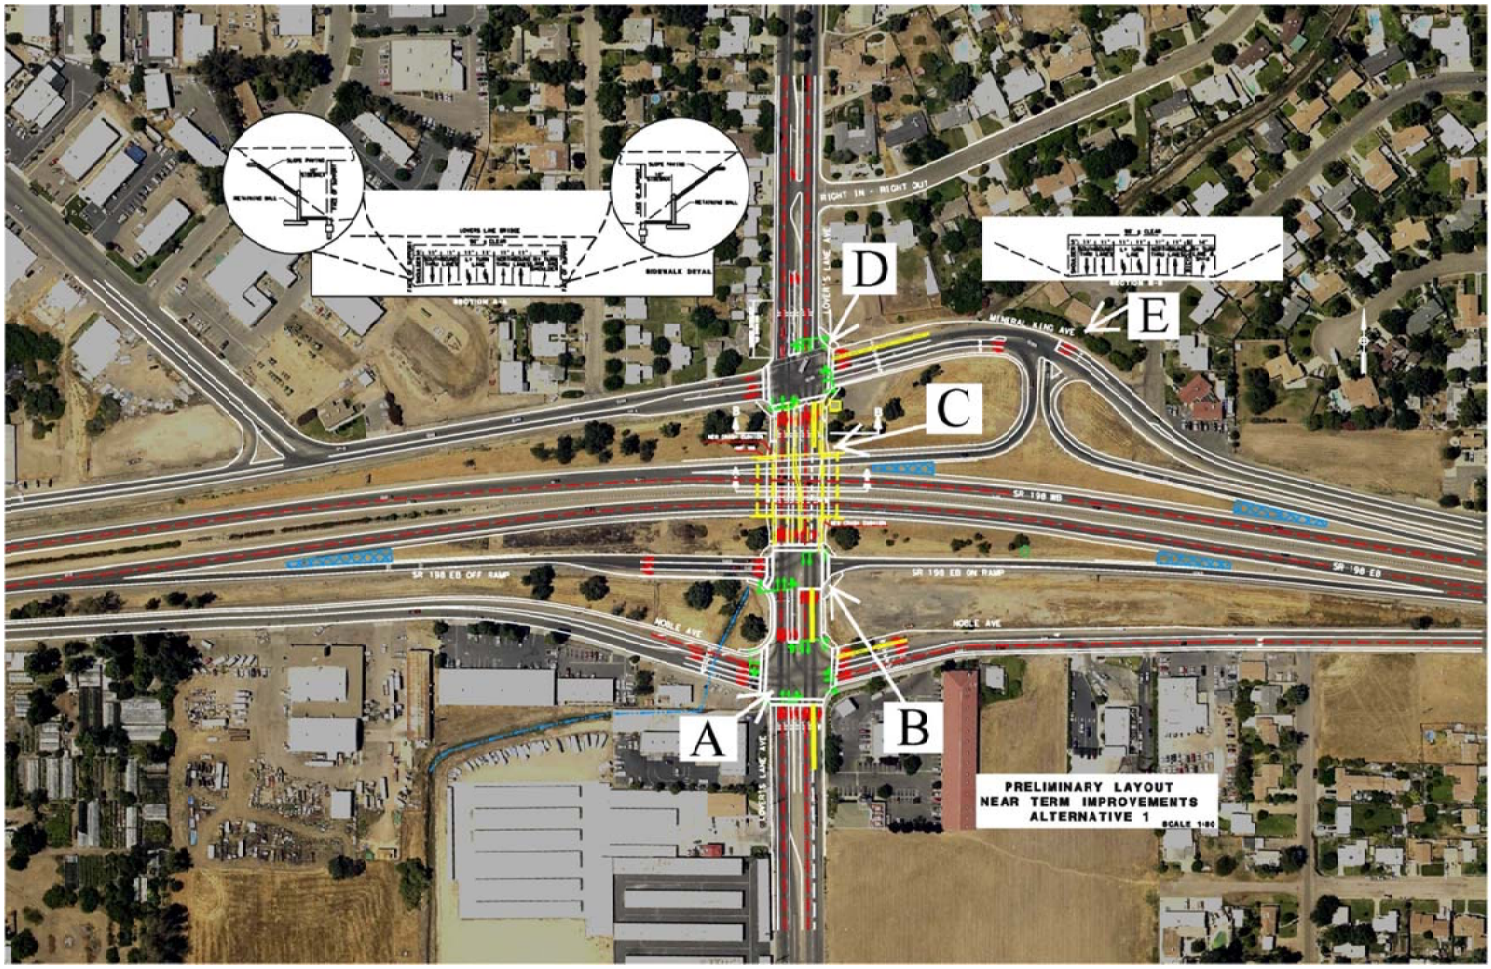

Alternative 1

All comments need to be submitted in writing by June 27, 2016.
Thank you for attending this evening.

Caltrans

VISALIA
Founded 1852

Lovers Lane

Operational Improvement Project at CA SR 198

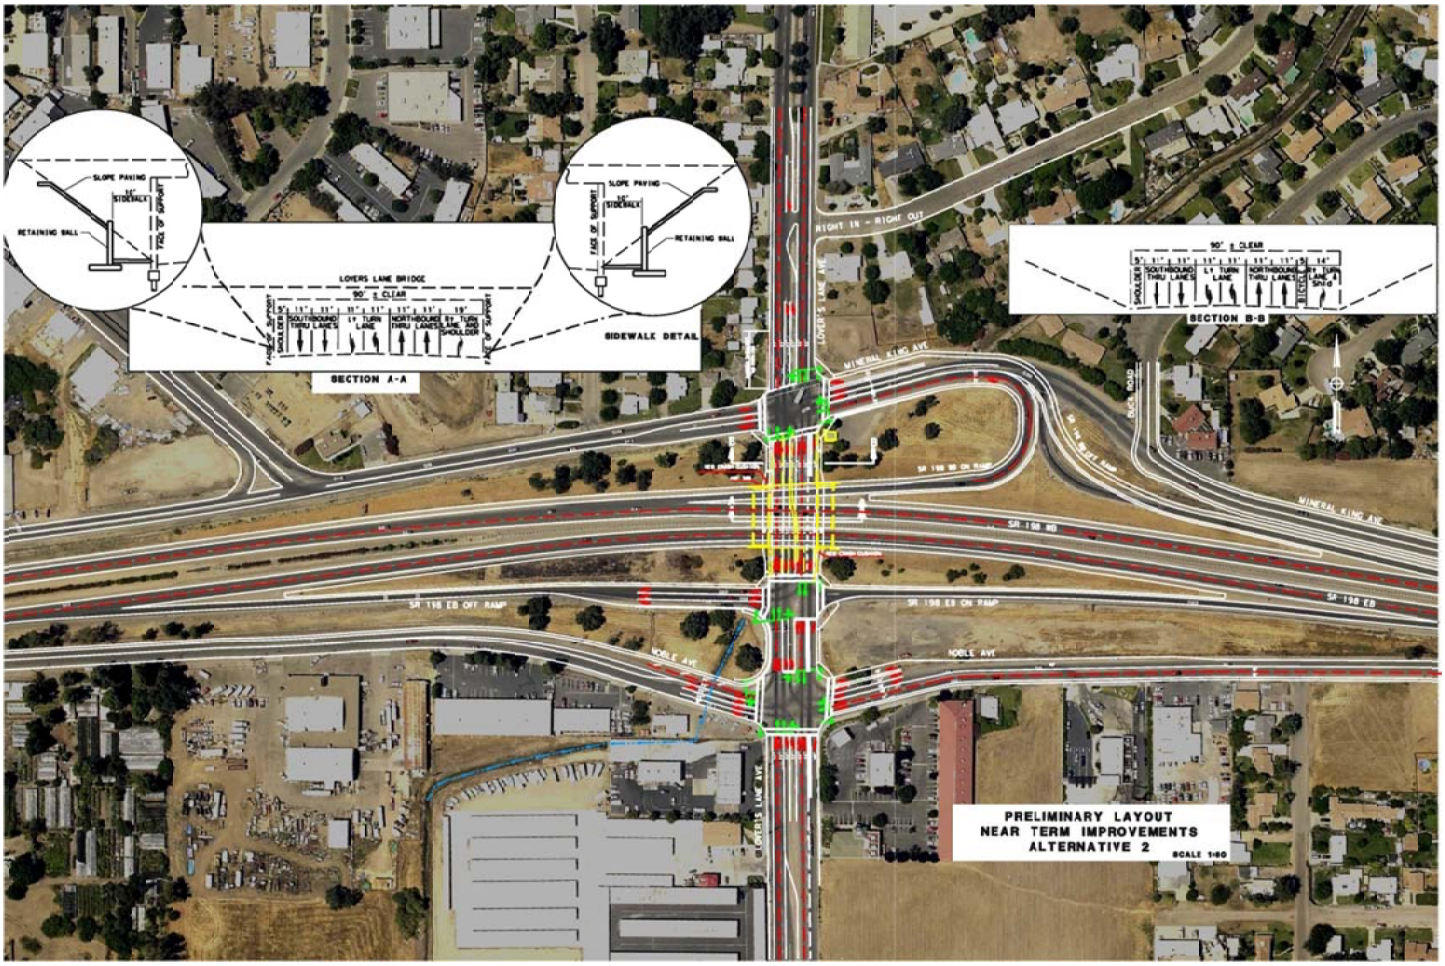

Alternative 2

All comments need to be submitted in writing by June 27, 2016.
Thank you for attending this evening.

Caltrans

VISALIA
Founded 1852